NOTE
For details of restoration, refer to "Restoration Report for RAF Yatesbury"

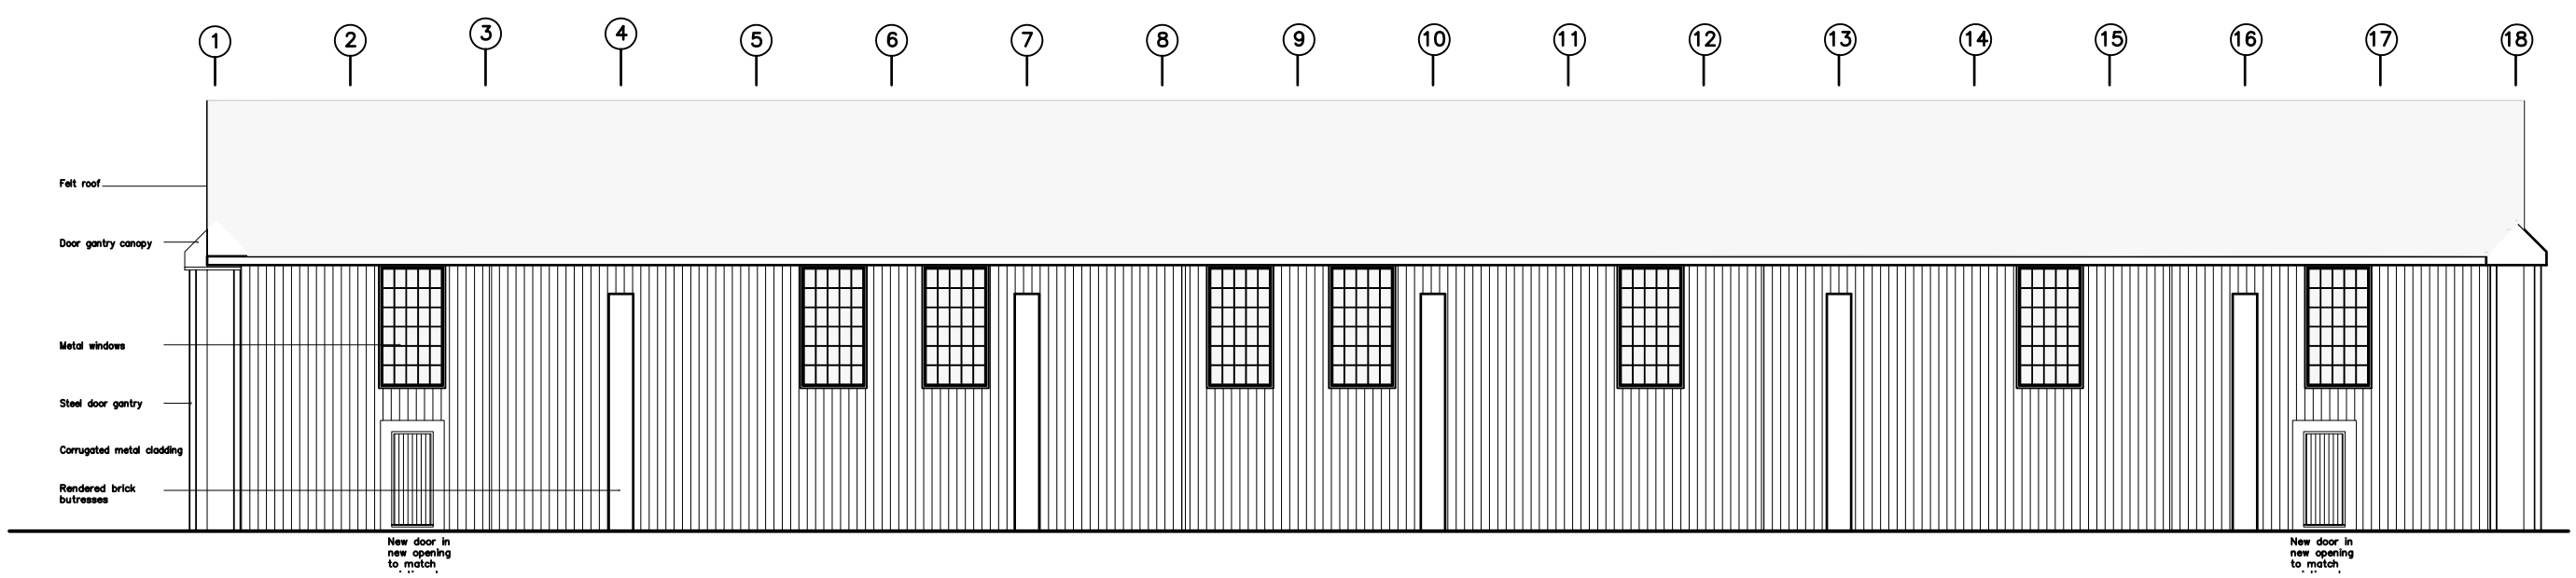

SOUTH EAST ELEVATION

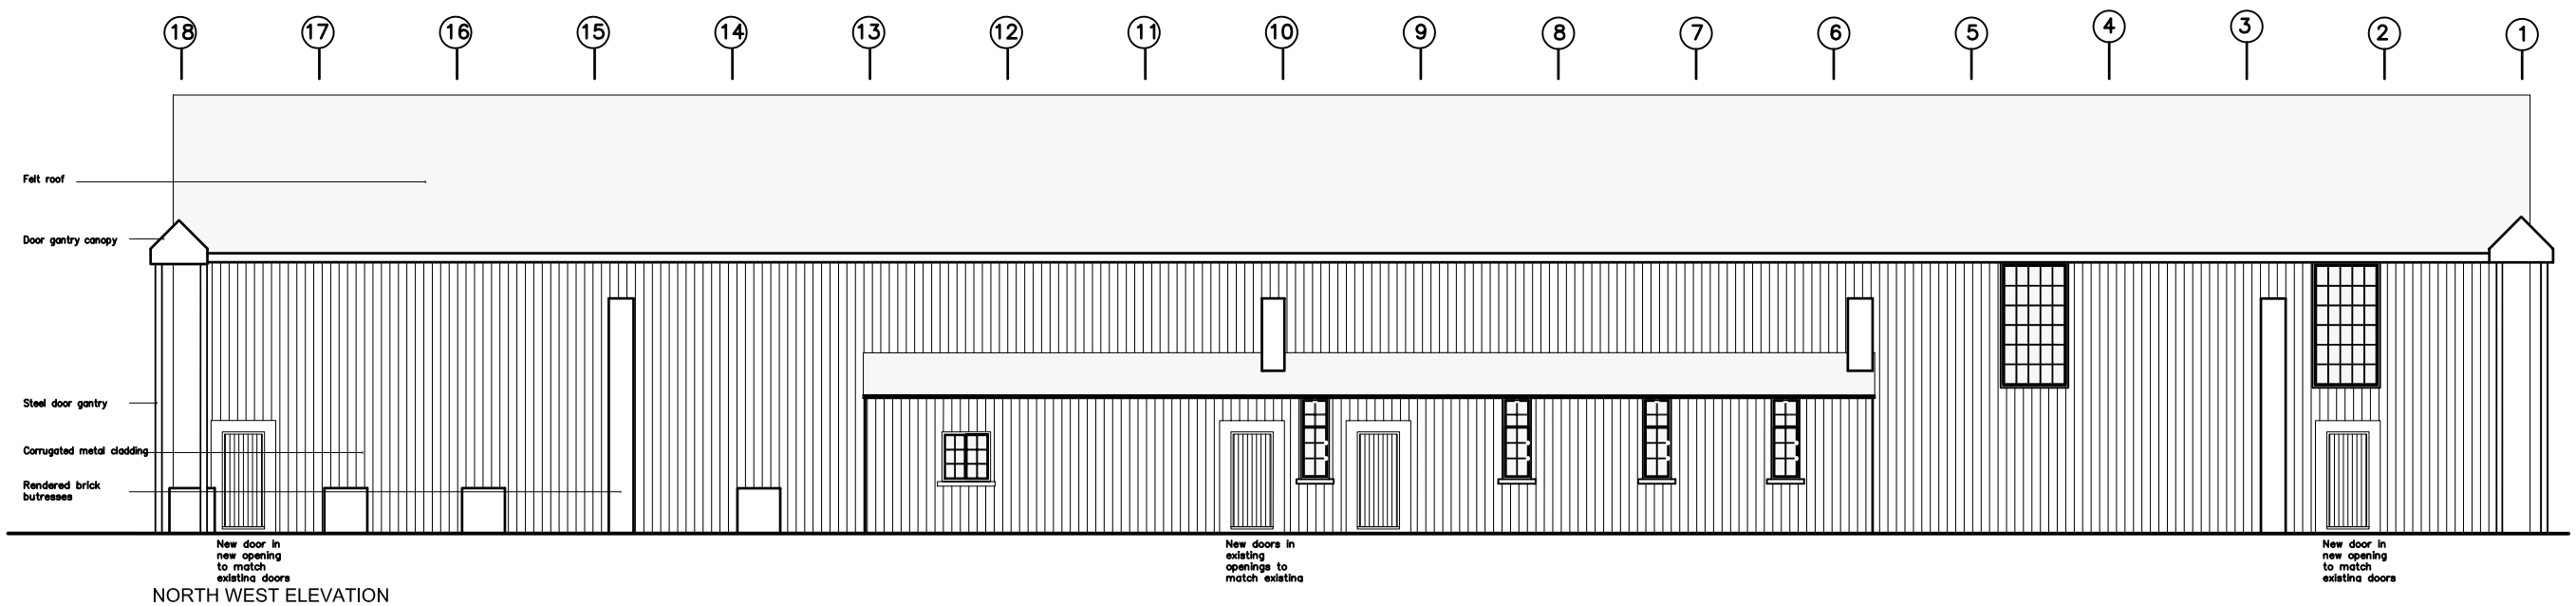

NORTH WEST ELEVATION

REVISIONS:

ISSUE	DATE	DESCRIPTION
PURPOSE OF ISSUE:		FULL PLANNING

ANTHONY ASA ARCHITECTS

PROJECT: TD
RAF YATESBURY

CLIENT:
JAMAL D. KHANFER

DRAWING:
BLOCK 02
PROPOSED ELEVATIONS

SCALE: 1:50@A0 DRAWN BY: TF
DATE: SEPT. 04 CHECKED: AS
DRAWING NUMBER: W04-200-P224

NOTES:
All setting out must be checked on site.
All dimensions to be checked on site.
All levels must be checked on site.
All fixings and weatherings must to checked on site.
This drawing must be read in conjunction with the relevant specification clauses.
This drawing must not be used for land registration.
This drawing must not be scaled.

ANTHONY SHORES ARCHITECTS
Registered Office Chittoe Chippenham Wiltshire SN15 3EW
TEL: +44 (0)1380 859 123 FAX: +44 (0)1380 859 234
E-MAIL asa@dbconnect.com