NOTE
For details of restoration, refer to "Restoration Report for RAF Yatesbury"

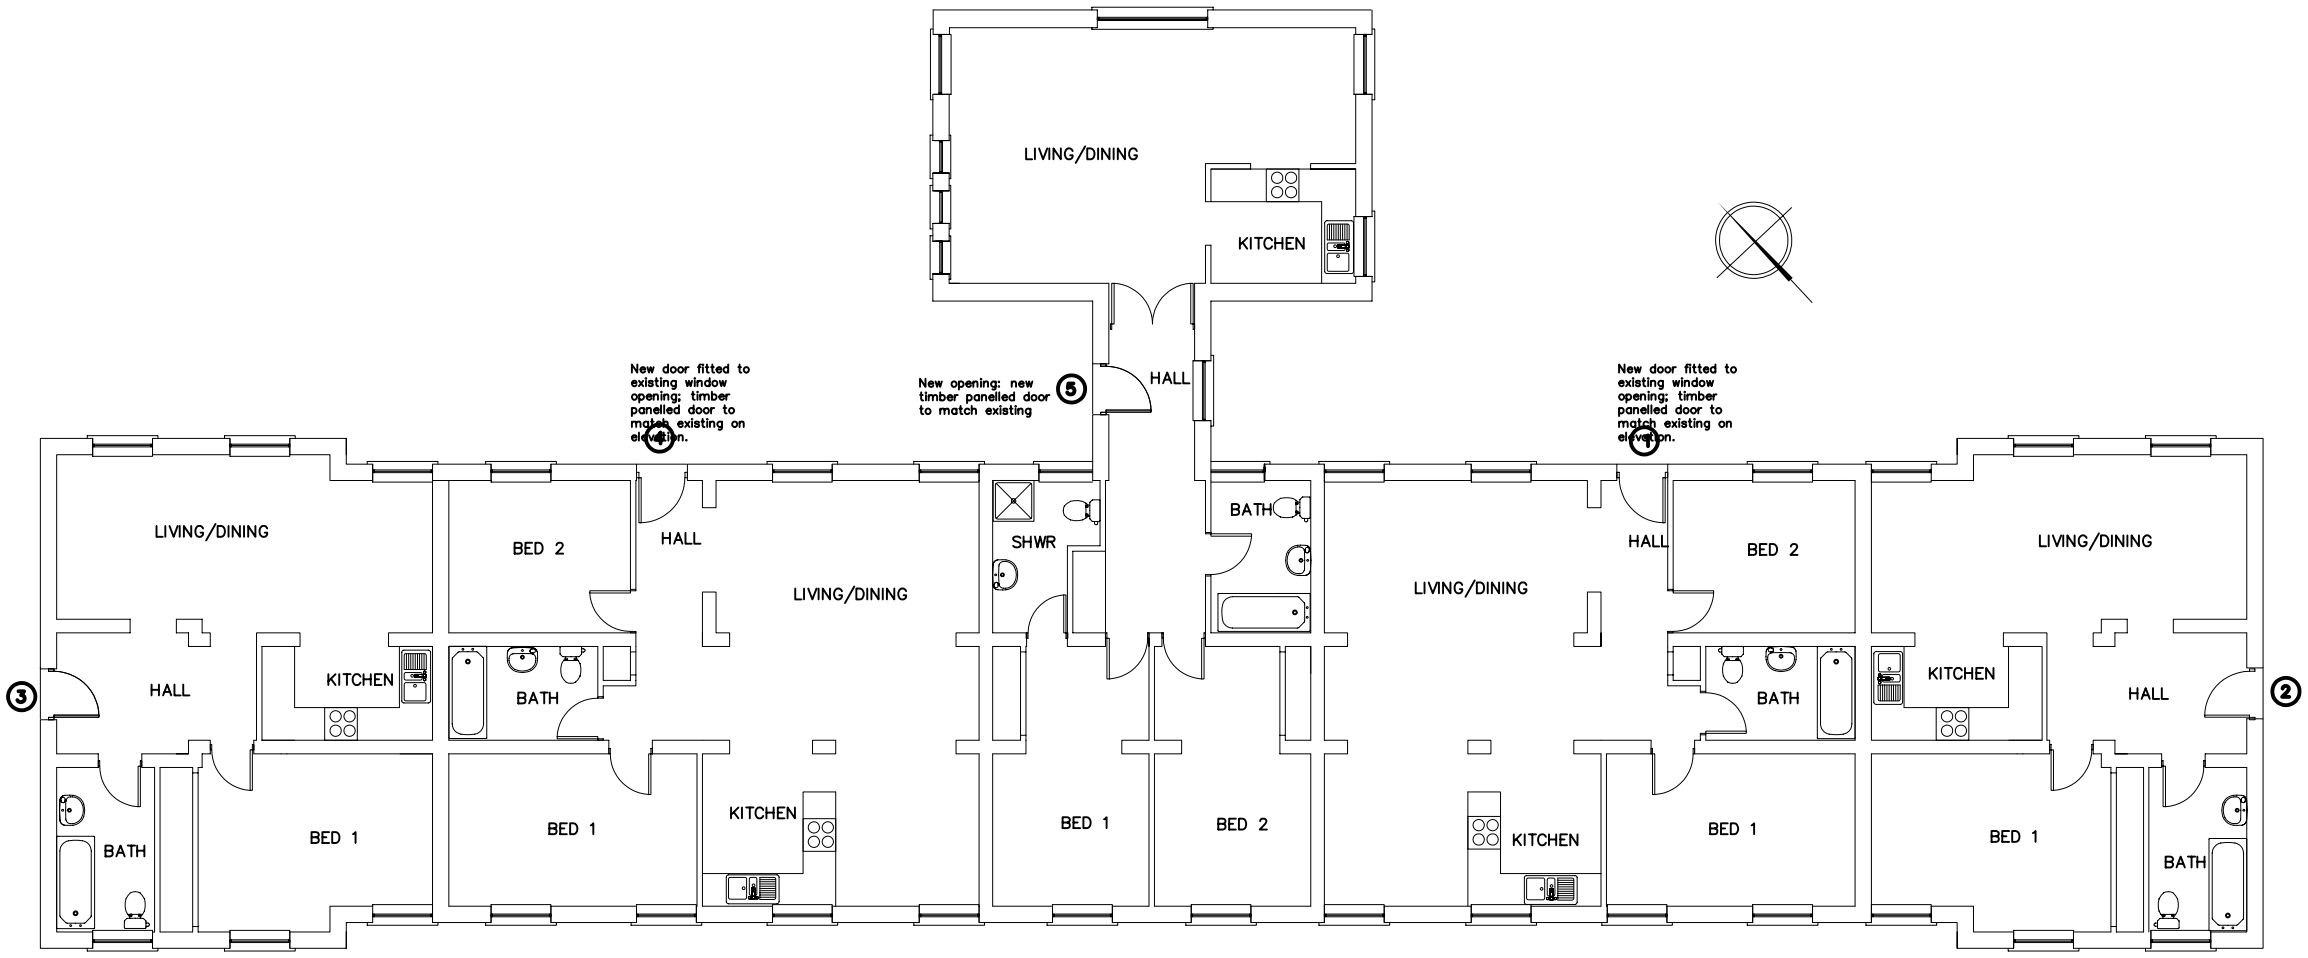

GROUND FLOOR PLAN

REVISIONS:

ISSUE	DATE	DESCRIPTION

PURPOSE OF ISSUE: FULL PLANNING

ANTHONY ASA ARCHITECTS

PROJECT: TD
RAF YATESBURY

CLIENT:
JAMAL D. KHANFER

DRAWING:
BLOCK 38
PROPOSED PLAN

SCALE: 1:50@A0 DRAWN BY: TF
DATE: SEPT. 04 CHECKED: AS
DRAWING NUMBER: W04-200-P212

NOTES:
All setting out must be checked on site.
All dimensions to be checked on site.
All levels must be checked on site.
All flashings and weatherings must to checked on site.
This drawing must be read in conjunction with the relevant specification clauses.
This drawing must not be used for land transfer.
This drawing must not be scaled

ANTHONY SHORES ARCHITECTS
TD. 8
Reynolds Hill Chittoe Chippenham Wiltshire SN15 3EW
TEL: +44 (0)1380 820 123 FAX: +44 (0)1380 859 234
E-MAIL: asatd@tcomnect.com