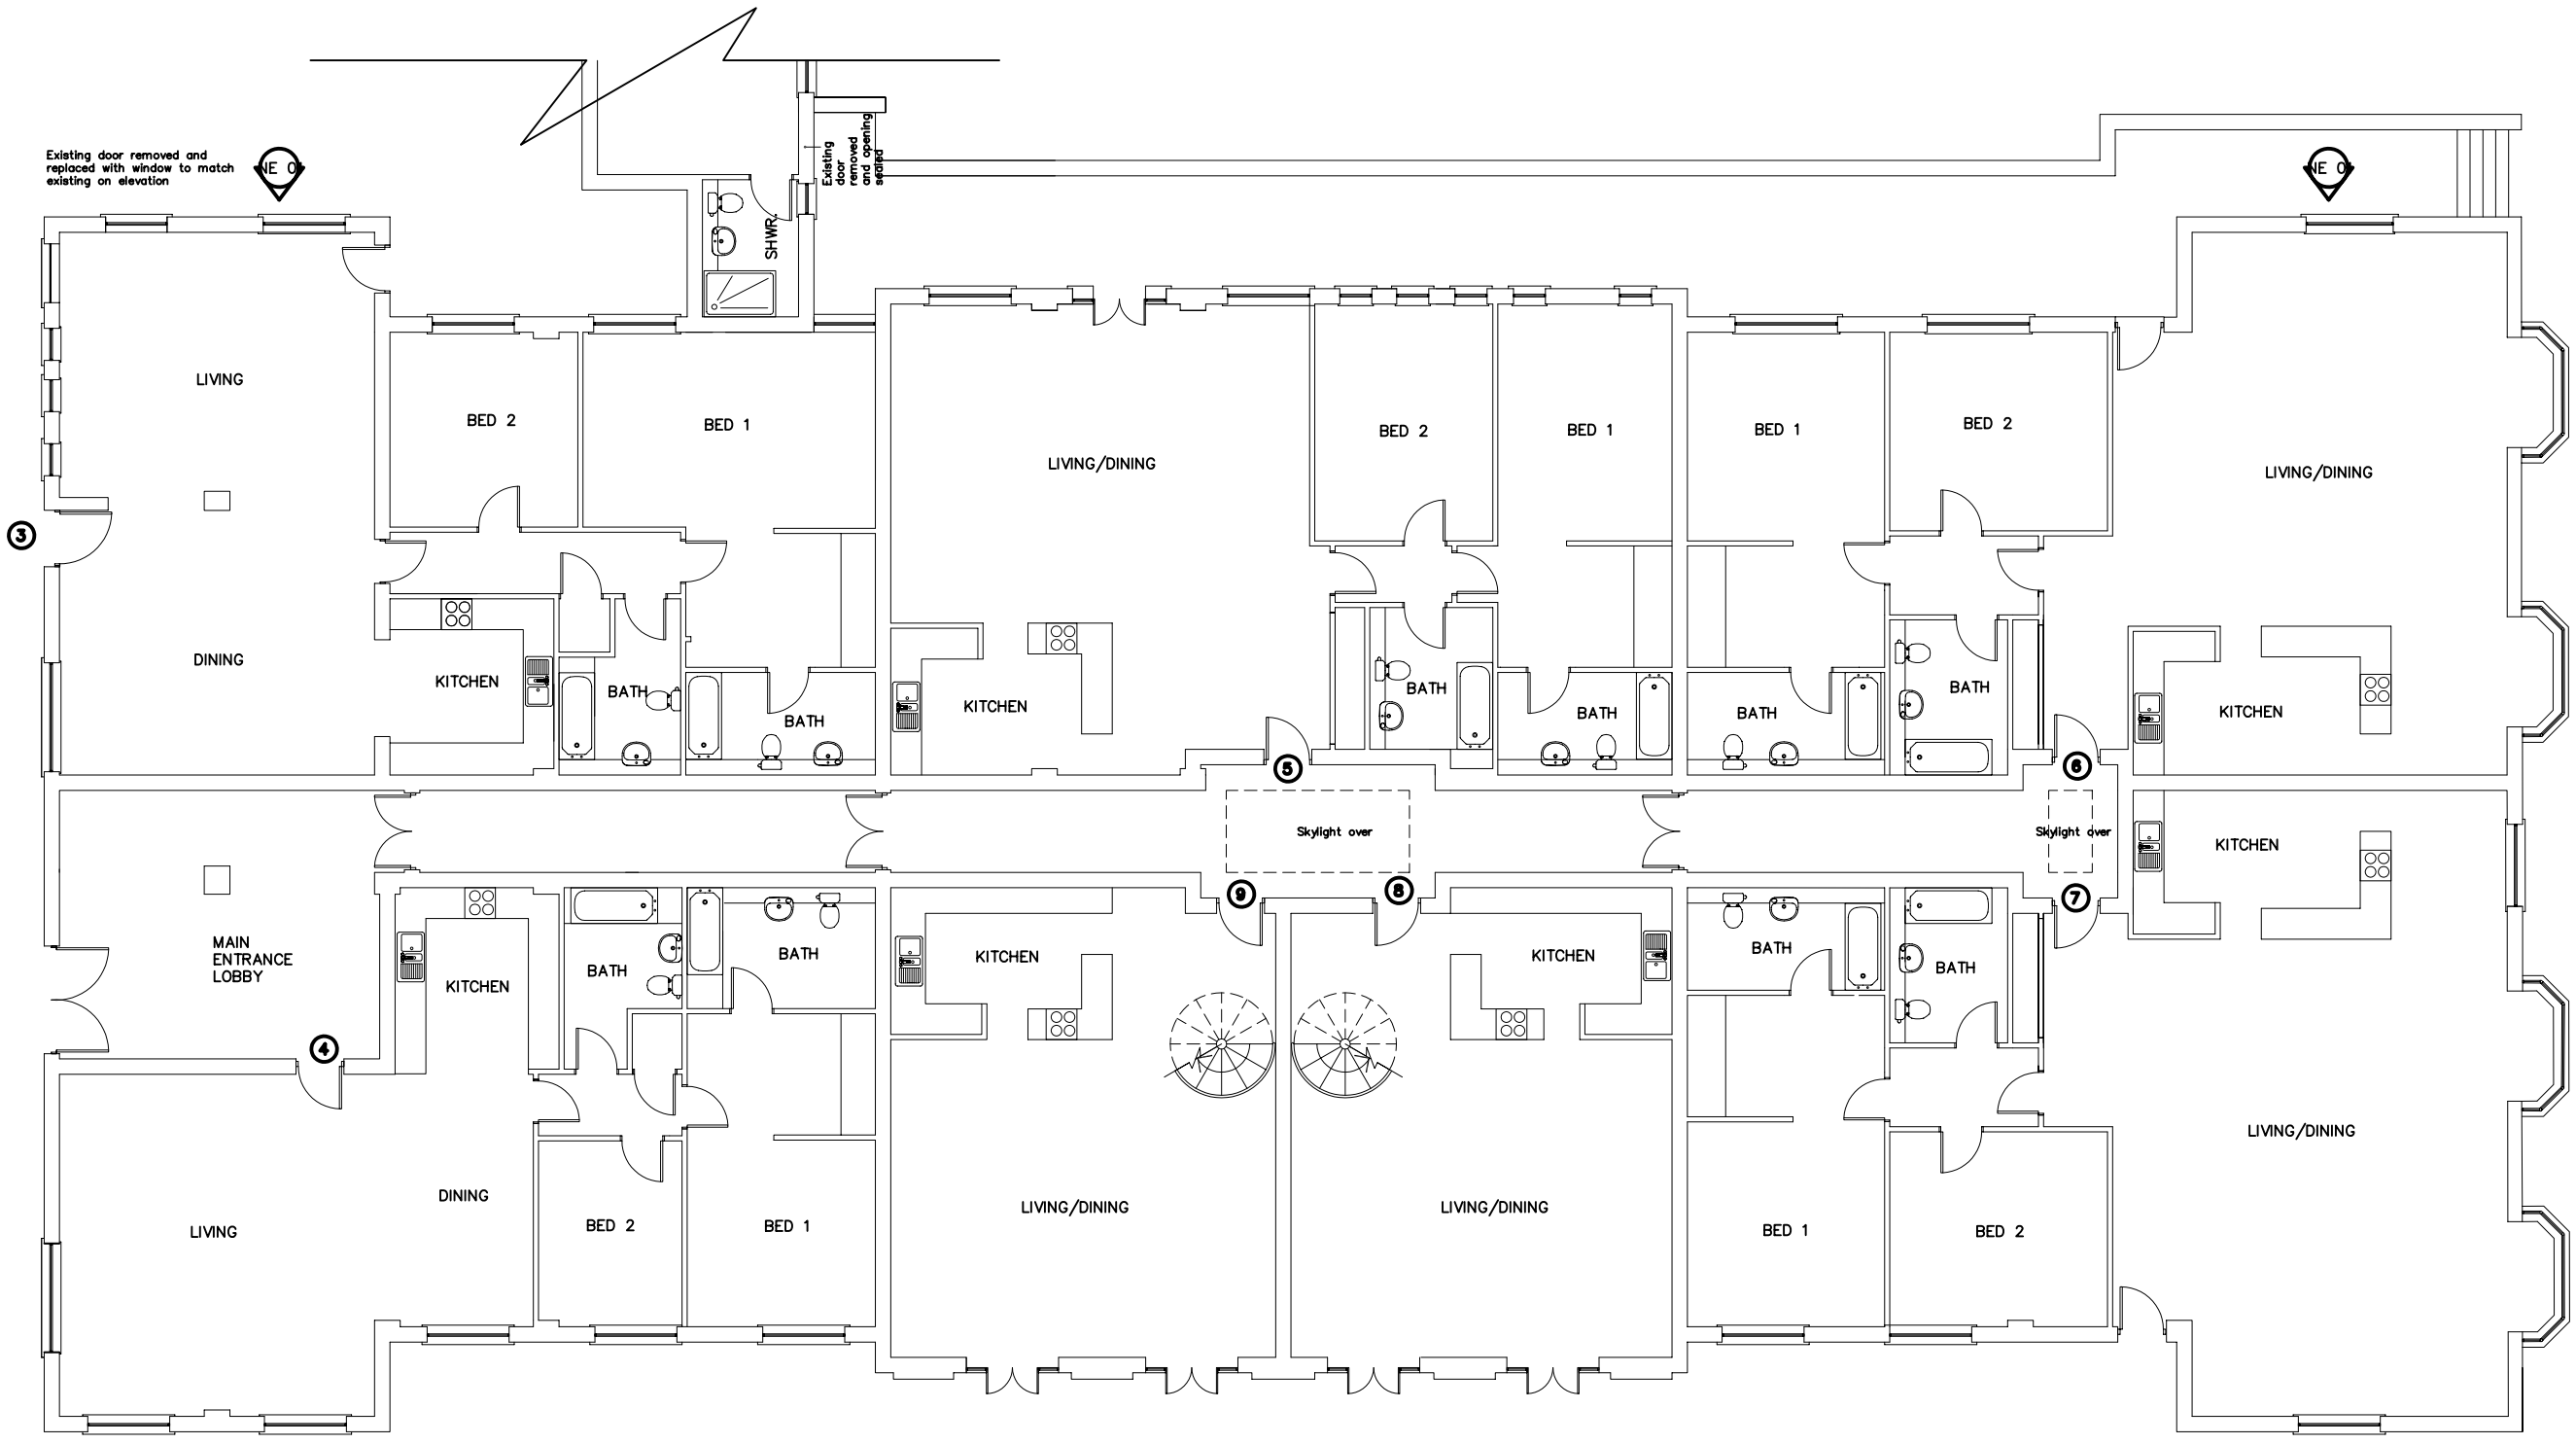

GROUND FLOOR PLAN A

NOTE
For details of restoration, refer to "Restoration Report for RAF Yatesbury"

REVISIONS:		
ISSUE	DATE	DESCRIPTION
PURPOSE OF ISSUE:	FULL PLANNING	

ANTHONY ASA ARCHITECTS

PROJECT: TD
RAF YATESBURY

CLIENT:
JAMAL D. KHANFER

DRAWING:
BLOCK 04
PROPOSED PLAN

SCALE: 1:50@A0 DRAWN BY: TF
DATE: SEPT. 04 CHECKED: AS
DRAWING NUMBER: W04-200-P202

NOTES:
All setting out must be checked on site.
All dimensions to be checked on site.
All levels must be checked on site.
All fixings and weatherings must to checked on site.
This drawing must be read in conjunction with the relevant specification clauses.
This drawing must not be used for land transfer.
This drawing must not be scaled.

ANTHONY SHORES ARCHITECTS LTD.
Redcliffe Hill Chittoe Chippenham Wiltshire SN15 2EW
TEL: +44 (0)1380 859 123 FAX: +44 (0)1380 859 234
E-MAIL asdltd@btconnect.com