HOUSE TYPES
Type 01: (See drawing W/04-200-P-300)
Type 02: (See drawing W/04-200-P-301/302)
Type 03: (See drawing W/04-200-P-303/304)
Type 04: (See drawing W/04-200-P-305/306)

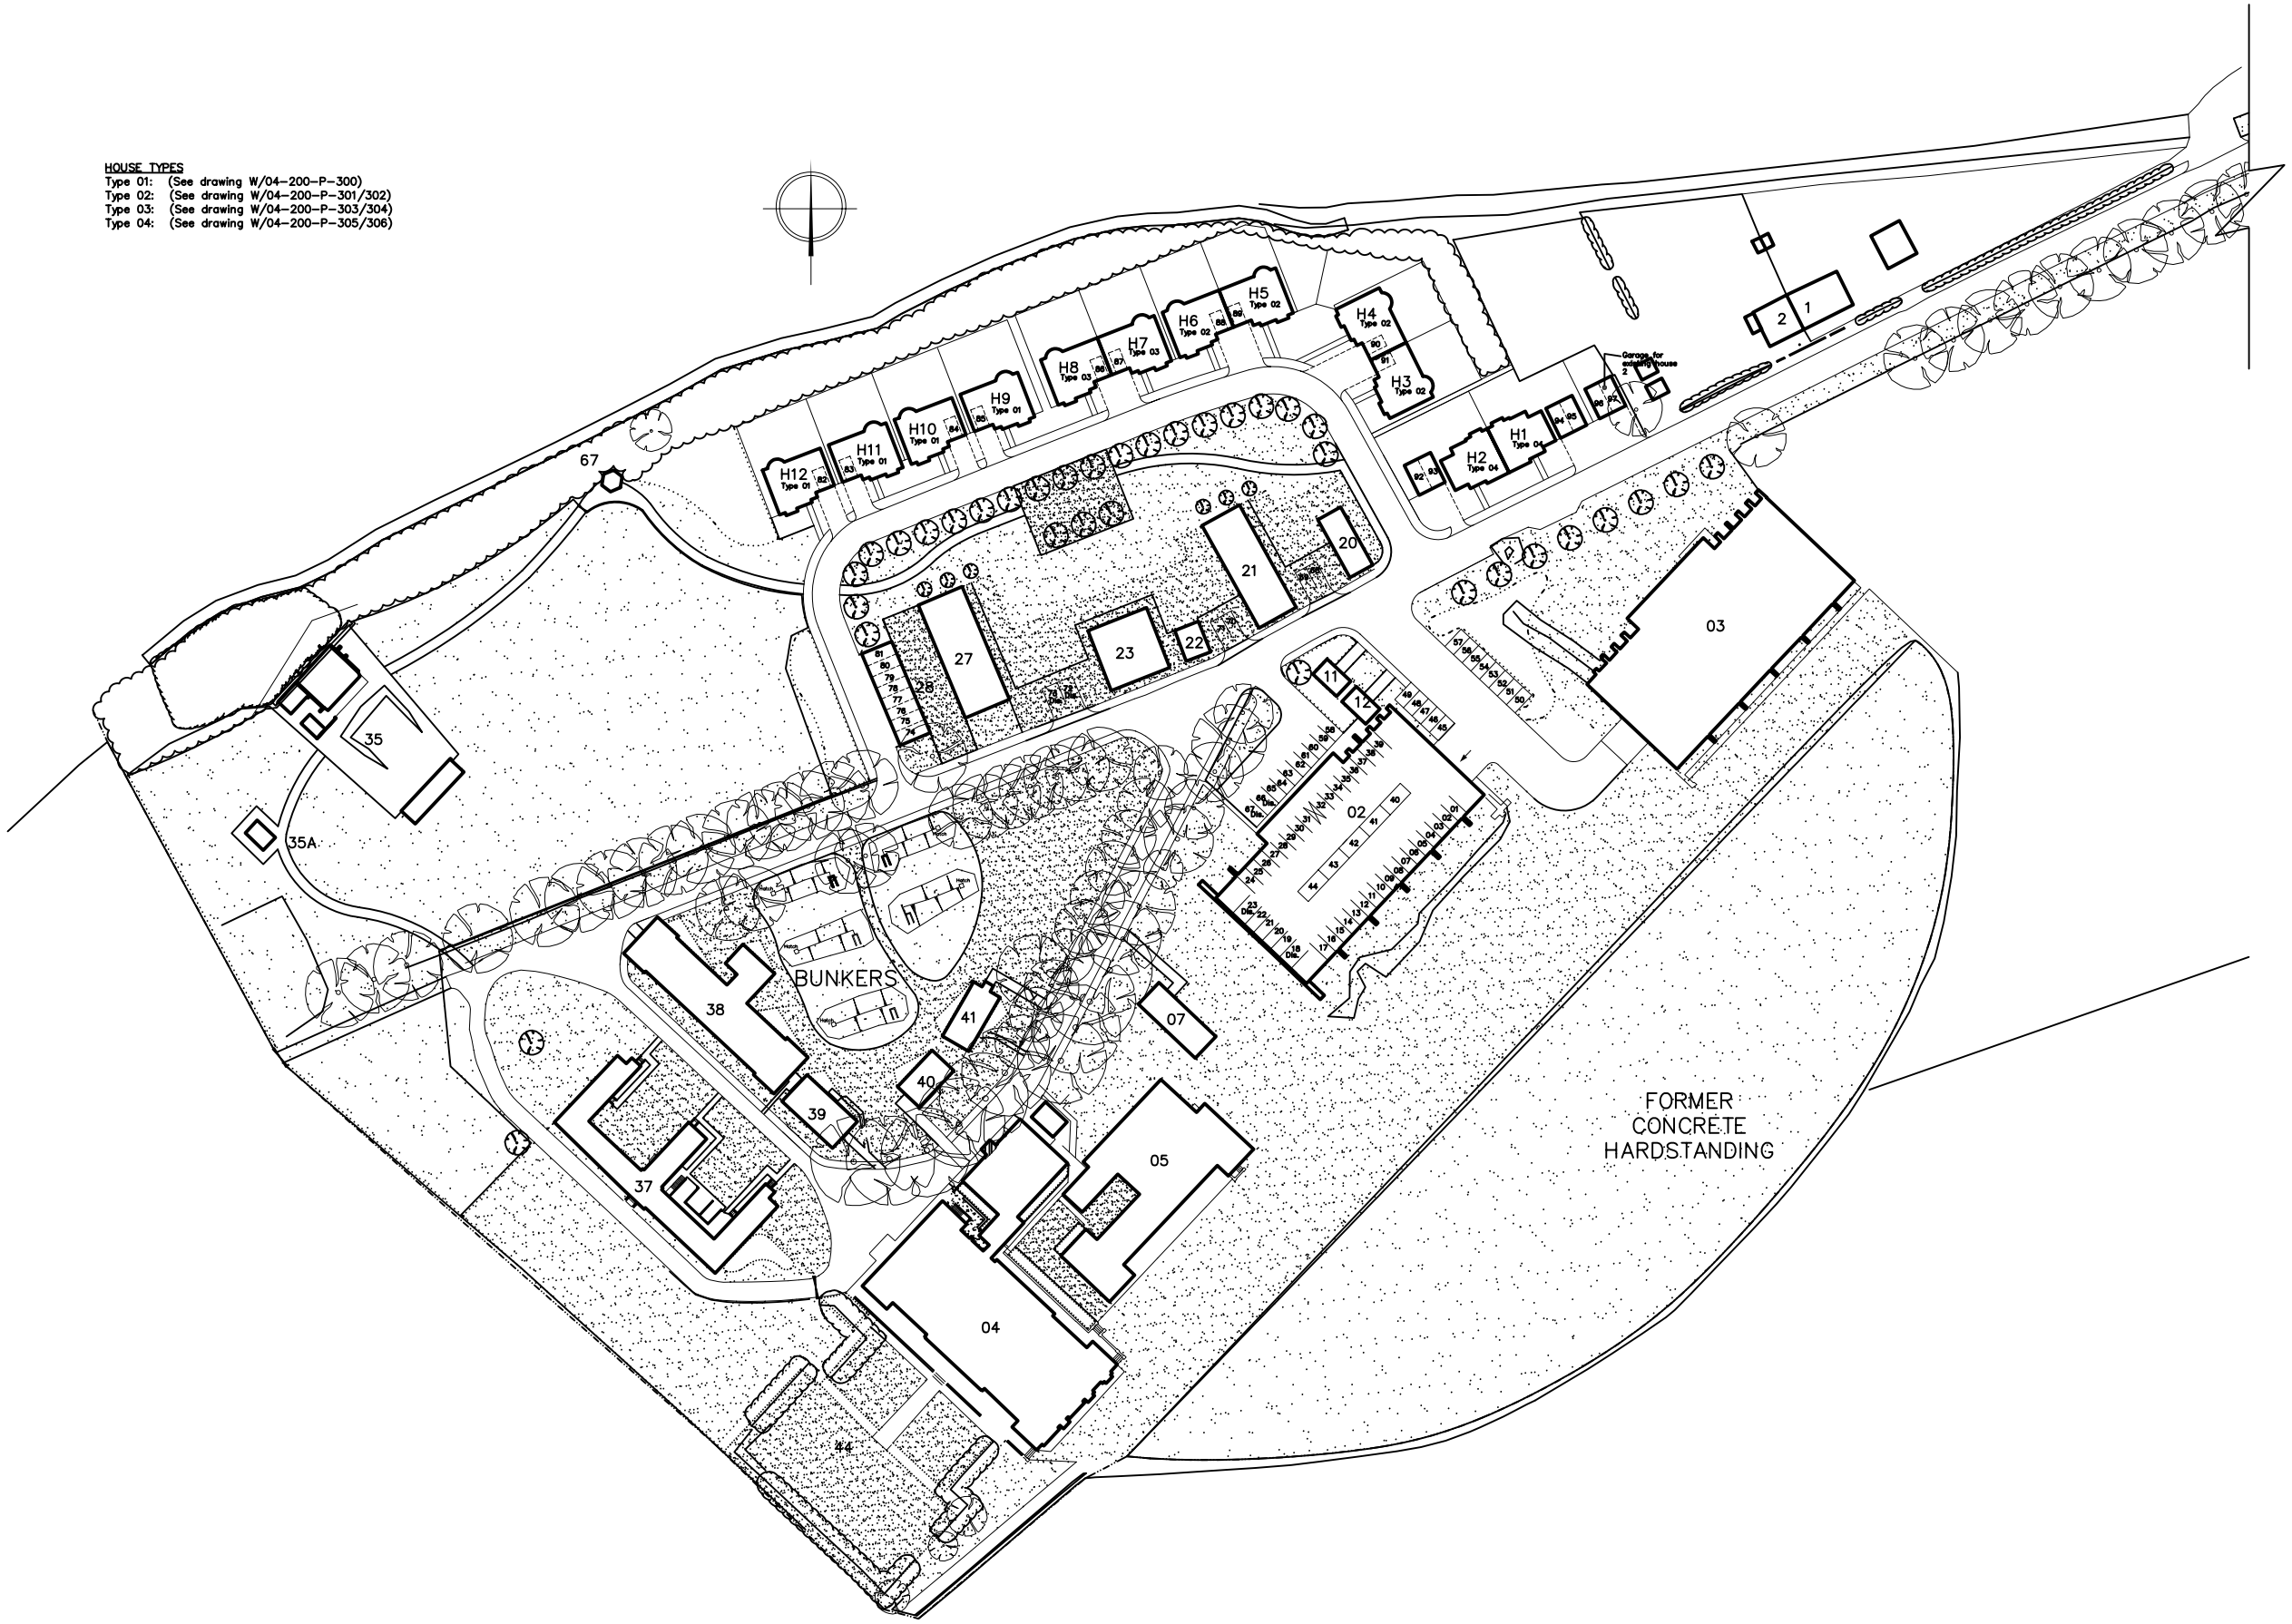

REVISIONS:

ISSUE	DATE	DESCRIPTION

PURPOSE OF ISSUE: FULL PLANNING

ANTHONY ASA ARCHITECTS

PROJECT TO:
RAF YATESBURY

CLIENT:
JAMAL D. KHANFER

DRAWING:
PROPOSED PARKING LAYOUT

SCALE: 1:500@A1 DRAWN BY: TF
DATE: SEPT. 04 CHECKED: AS
DRAWING NUMBER: W-04-200-P201

NOTES:
All setting out must be checked on site.
All dimensions to be checked on site.
All levels must be checked on site.
All fixings and weatherings must to checked on site.
This drawing must be read in conjunction with the relevant specification clauses.
This drawing must not be used for land transfer.
All drawing must not be scaled

ANTHONY SHORES ARCHITECTS LTD.
Registered Office Chittoe Chippenham Wiltshire SN15 2EW
TEL: +44 (0)1380 859 123 FAX: +44 (0)1380 859 234
E-MAIL asaltd@btconnect.com